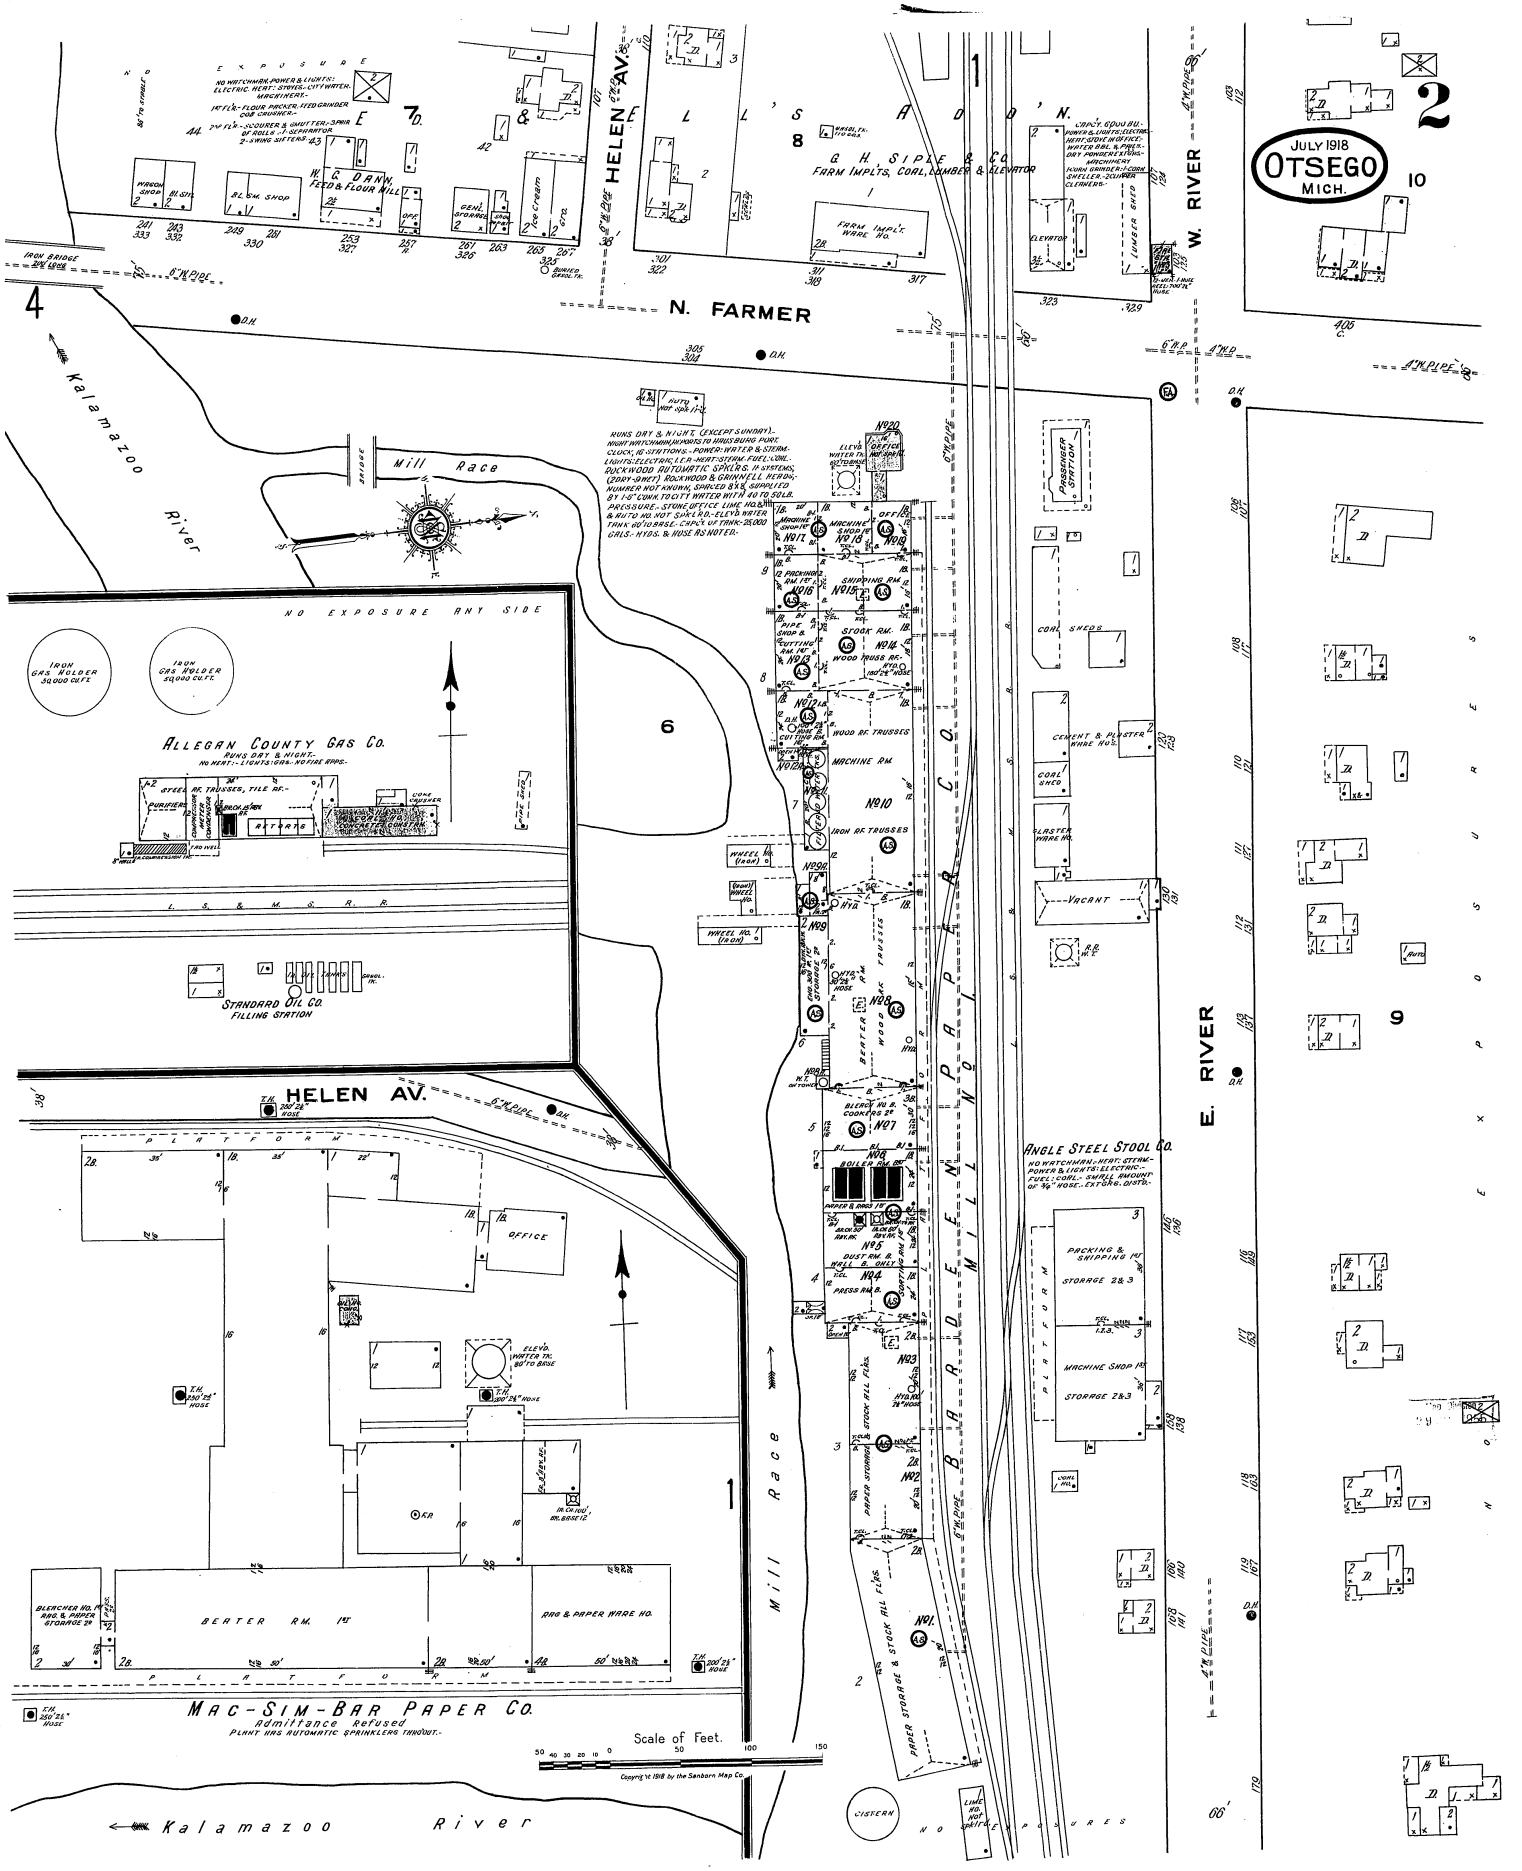
JULY 1918
OTSEGO
MICH.
2
10
9
N. FARMER
HELEN AV.
W. RIVER
E. RIVER
Kalamazoo River
Mill Race
BADEN MILL POND
G. H. SIPLE & CO.
FARM IMPLTS, COAL, LUMBER & ELEVATOR
ALLEGAN COUNTY GAS CO.
RUNS DAY & NIGHT.
No HEAT.- LIGHTS 10HR.- NO FIRE RPS.-
IRON GAS HOLDER 50,000 CU.FT.
IRON GAS HOLDER 50,000 CU.FT.
STANDARD OIL CO.
FILLING STATION
L. S. & M. S. R. R.
MAC-SIM-BAR PAPER CO.
Admittance Refused
PLANT HAS AUTOMATIC SPRINKLERS THROUT.-
ANGLE STEEL STOOL CO.
NO WATCHMAN.- HEAT:- STEAM.- POWER & LIGHTS:- ELECTRIC.- FUEL:- COAL.- SMALL AMOUNT OF 3/4" HOSE.- EXTGR. DISTR.-
Scale of Feet.
0 50 40 30 20 10 0 50 100 150
Copyright 1918 by the Sanborn Map Co.
NO EXPOSURE ANY SIDE
NO EXPOSURES
PASSENGER STATION
COAL SHEDS
VACANT
OFFICE
MACHINE SHOP
SHIPPING RM.
STOCK RM.
WOOD TRUSS RF.
WOOD RF. TRUSSES
MACHINE RM.
IRON RF. TRUSSES
BEATER ROOM
PRESS RM.
DUST RM.
PACKING & SHIPPING 1ST
STORAGE 2&3
MACHINE SHOP 1ST
STORAGE 2&3
BLEACHER NO. 2
RAG & PAPER STORAGE 2ND
BEATER RM. 1ST
RAG & PAPER WARE HO.
PAPER STORAGE & STOCK HILL FLRS.
CISTERN
LIME HO. NOT OPERATED
PLATFORM
ELEVD. WATER TK. 60' TO BASE
ELEVATOR
FARM IMPL'T. WARE HO.
GEN'L STORAGE
ICE CREAM
WAGON SHOP
BLKSM. SHOP
W. G. DANN FEED & FLOUR MILL
E L L ' S A D D ' N.
IRON BRIDGE
6" W. PIPE
4" W. PIPE
D.H.
T.H. 250' 2½" HOSE